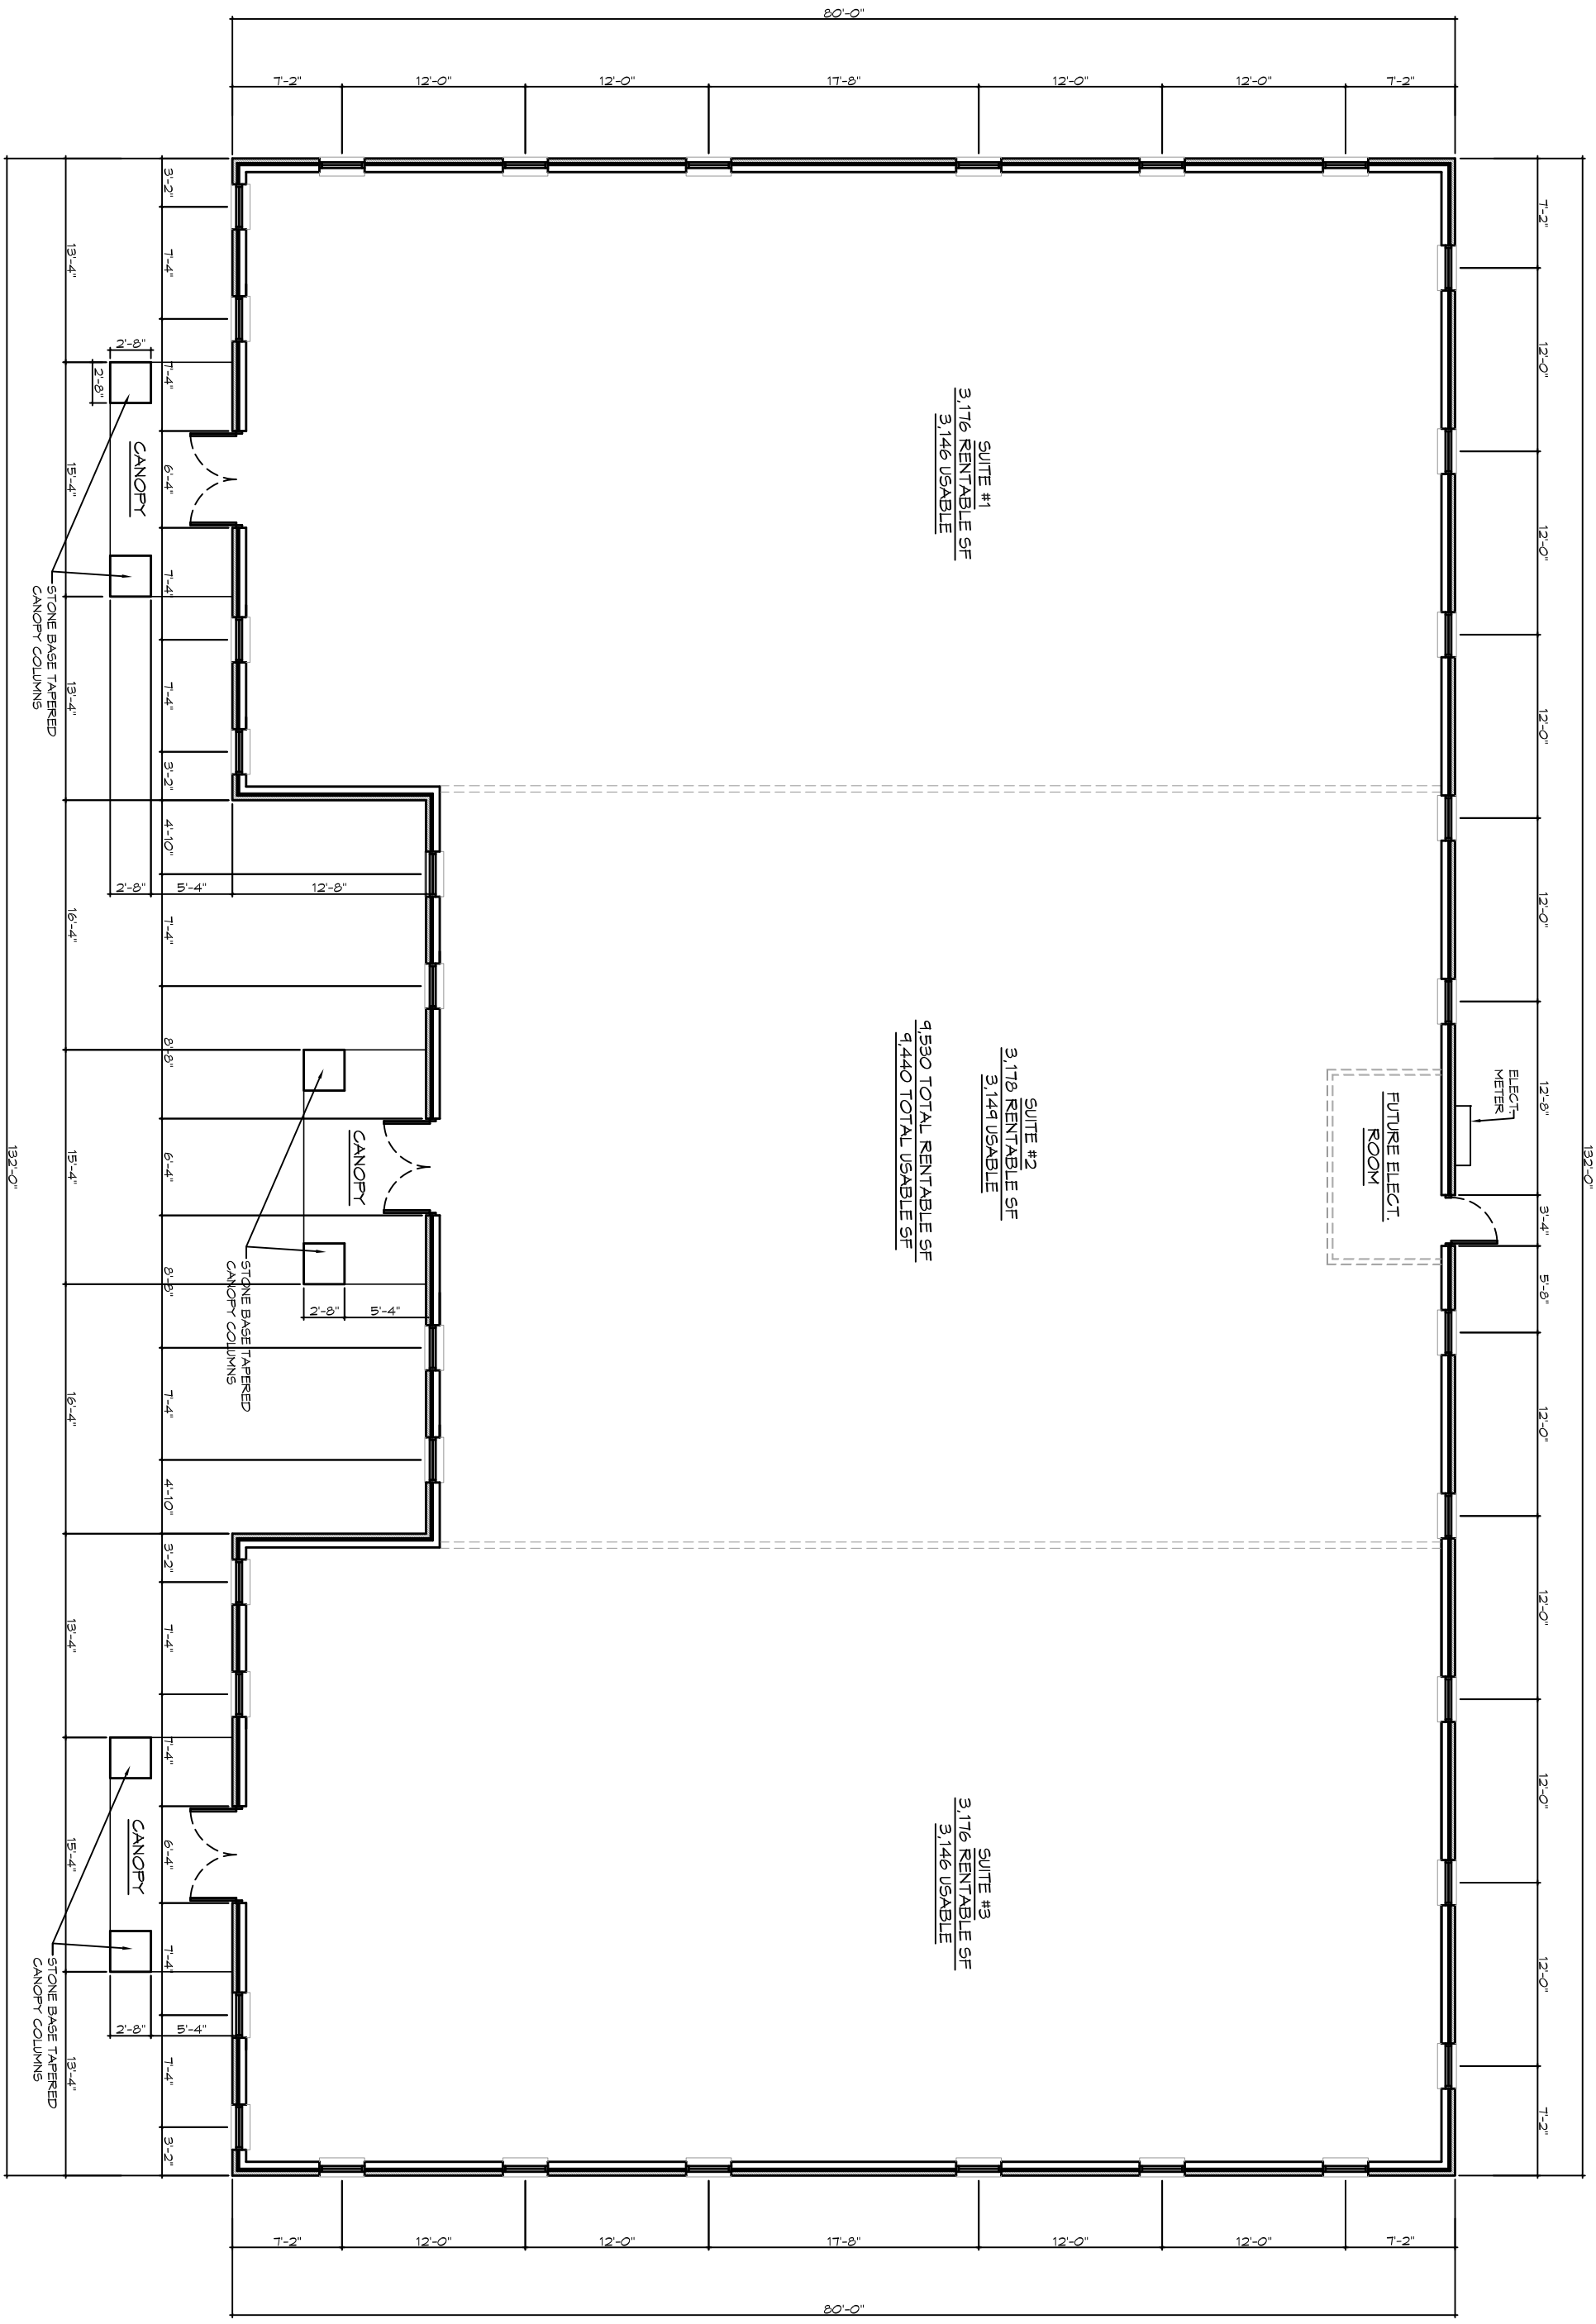

1 A1.01 FLOOR PLAN

SCALE: 3/16" = 1'-0 9,530 RENTABLE SF

SHEET No. A1.01

FLOOR PLAN

NEW WHITE OAKS BUILDING

WHITE OAKS OFFICE PARK

BRIDGEPORT, WV

THRASHER ENGINEERING

PHONE (304) 624-4108 (FAX) (304) 624-7831

CIVIL, ENVIRONMENTAL, AND CONSULTING

30 COLUMBIA BOULEVARD - CLARKSBURG, WV 26301

NO.	BY	DATE	DESCRIPTION
1		05-05-09	

REVISIONS

THE INFORMATION CONTAINED HEREIN IS THE SOLE PROPERTY OF THRASHER ENGINEERING INC. REPRODUCTION OF THESE DOCUMENTS IN WHOLE OR IN PART, FOR ANY REASON WITHOUT PRIOR WRITTEN PERMISSION, IS STRICTLY PROHIBITED. COPYRIGHT © 2008 THRASHER ENGINEERING INC.